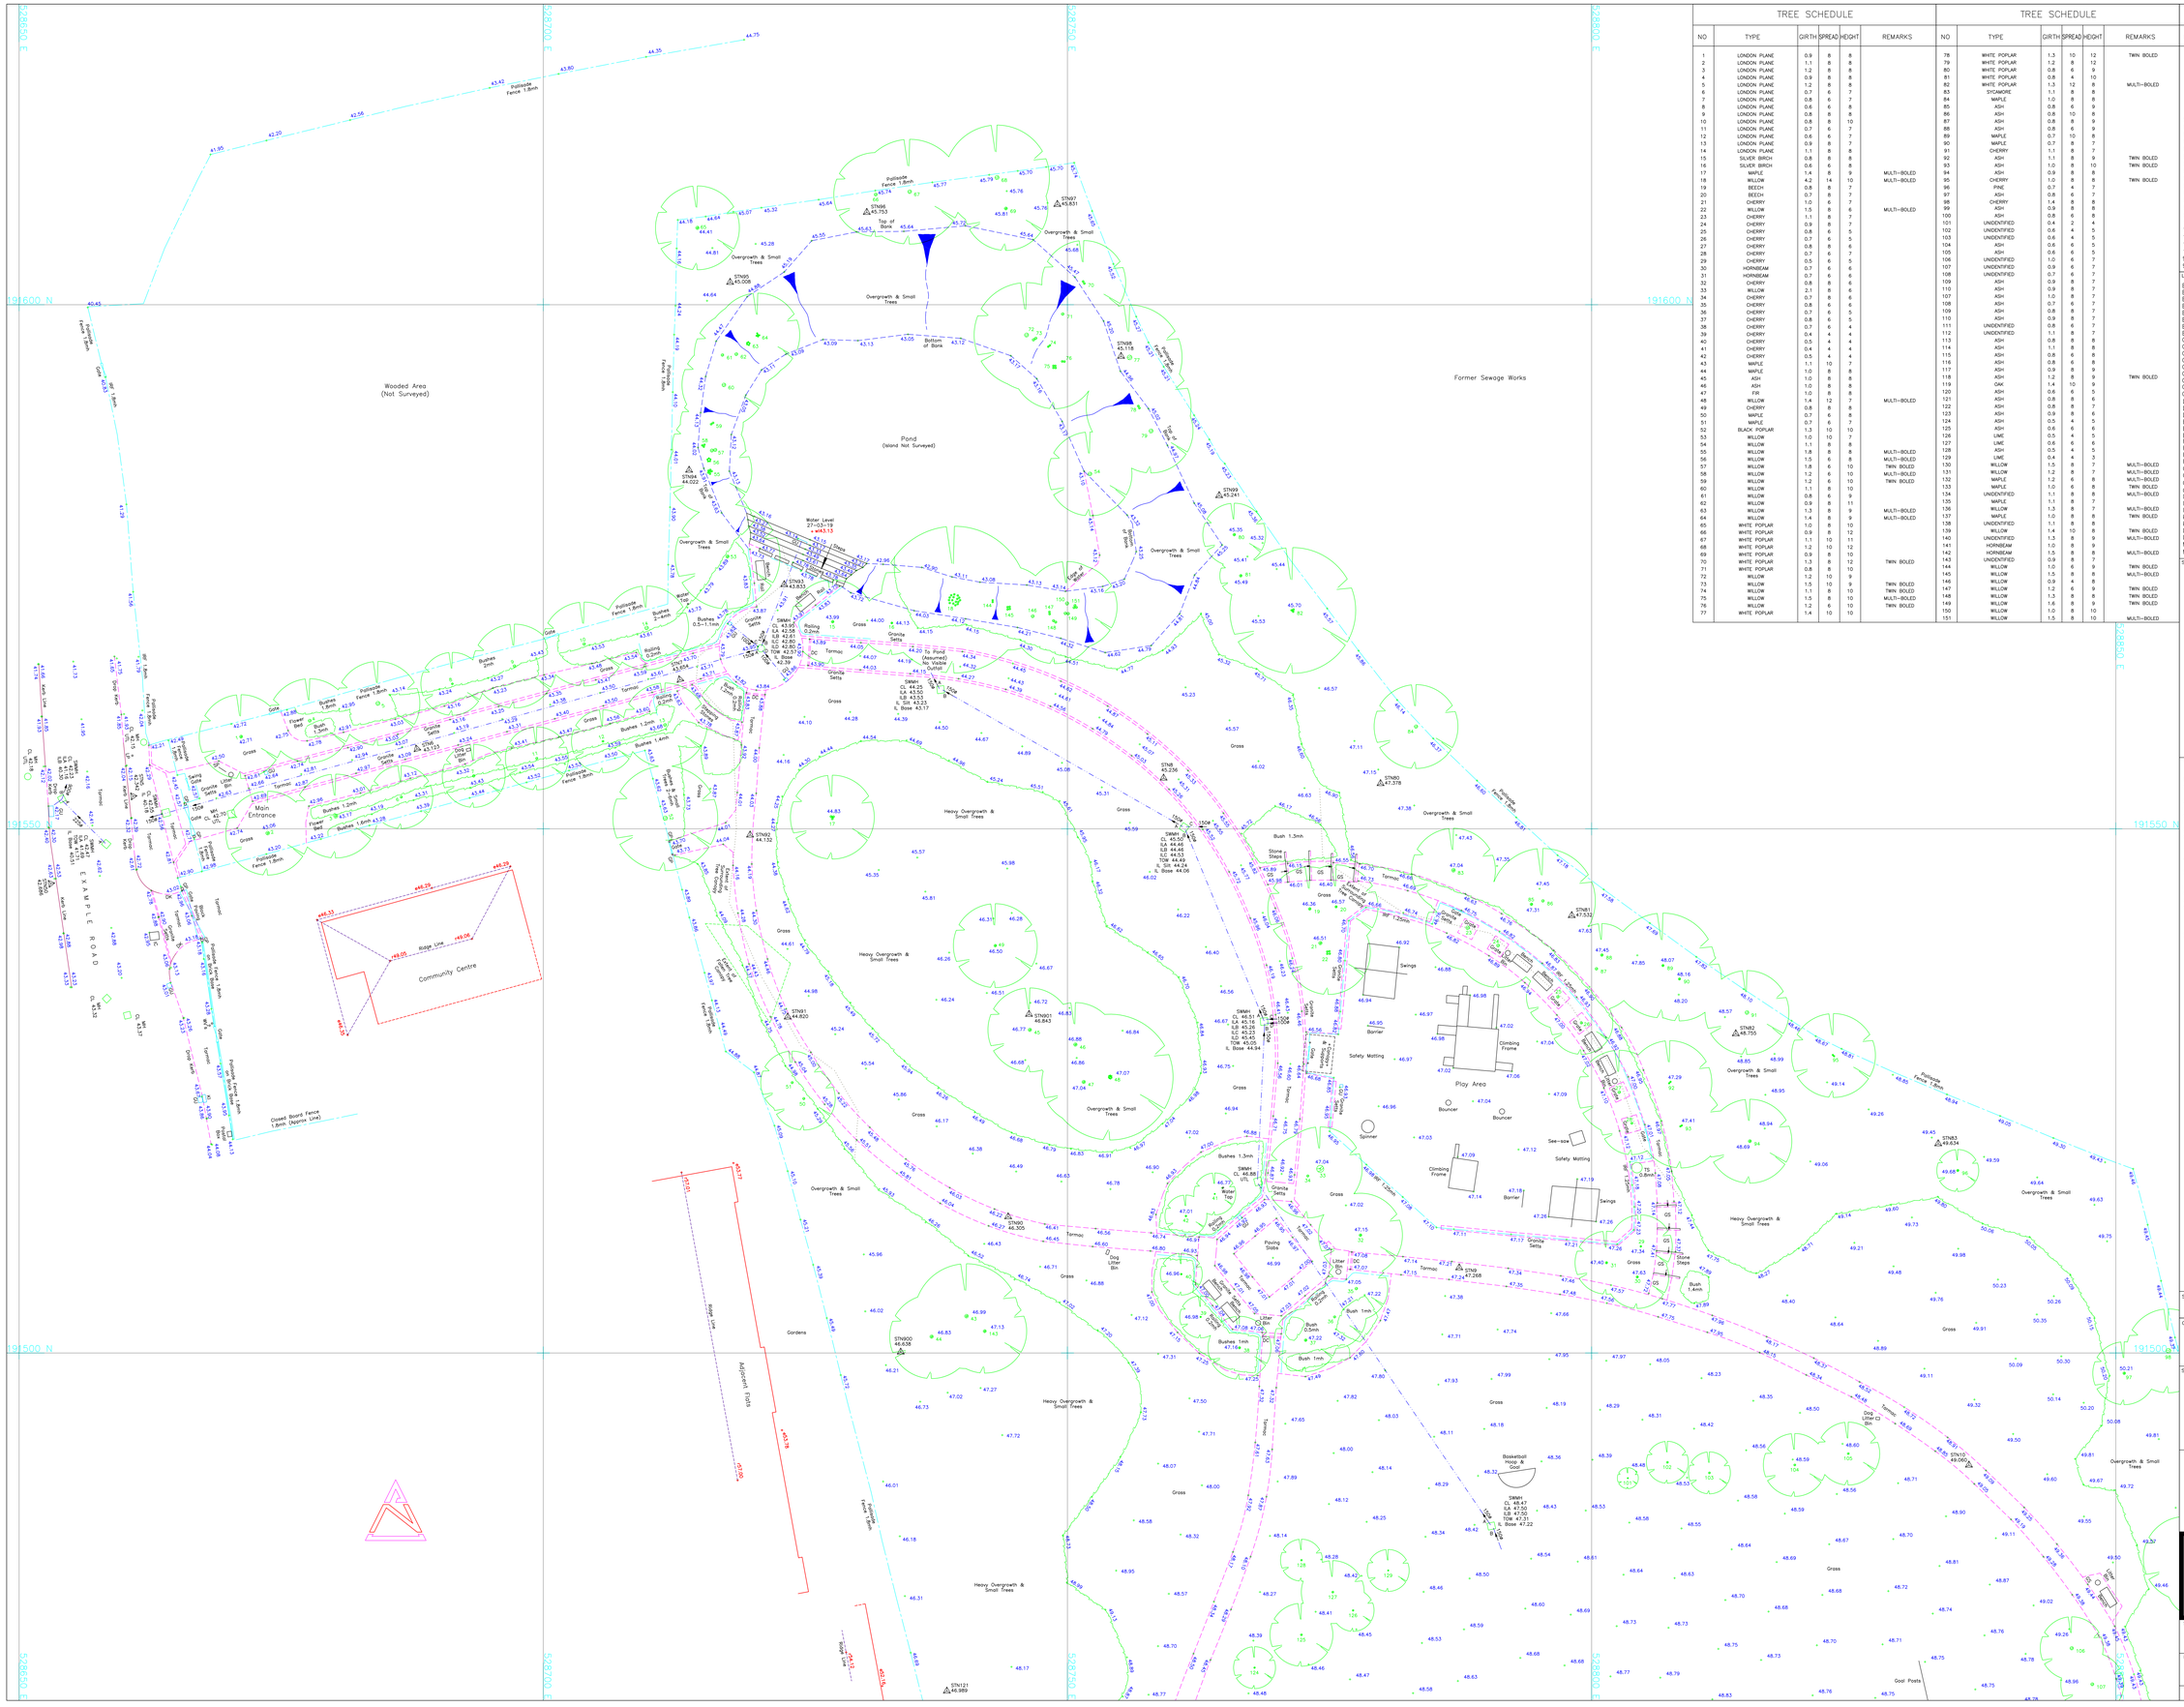

TREE SCHEDULE

NO	TYPE	GIRTH	SPREAD	HEIGHT	REMARKS
1	LONDON PLANE	0.9	8	8	
2	LONDON PLANE	1.1	8	8	
3	LONDON PLANE	1.2	8	8	
4	LONDON PLANE	0.9	8	8	
5	LONDON PLANE	1.2	8	8	
6	LONDON PLANE	0.7	6	7	
7	LONDON PLANE	0.8	6	7	
8	LONDON PLANE	0.6	6	8	
9	LONDON PLANE	0.8	8	8	
10	LONDON PLANE	0.8	8	10	
11	LONDON PLANE	0.7	6	7	
12	LONDON PLANE	0.6	6	7	
13	LONDON PLANE	0.9	8	7	
14	LONDON PLANE	1.1	8	8	
15	SILVER BIRCH	0.8	8	8	
16	SILVER BIRCH	0.6	6	8	
17	MAPLE	1.4	8	9	MULTI-BOLED
18	WILLOW	4.2	14	10	MULTI-BOLED
19	BEECH	0.8	8	7	
20	BEECH	0.7	8	7	
21	CHERRY	1.0	6	7	
22	WILLOW	1.5	8	6	MULTI-BOLED
23	CHERRY	1.1	8	7	
24	CHERRY	0.9	8	7	
25	CHERRY	0.8	6	5	
26	CHERRY	0.7	6	5	
27	CHERRY	0.8	8	7	
28	CHERRY	0.7	6	7	
29	CHERRY	0.6	5	5	
30	HORNBEAM	0.7	6	6	
31	HORNBEAM	0.7	6	6	
32	CHERRY	0.8	8	6	
33	WILLOW	2.1	8	6	
34	CHERRY	0.7	8	6	
35	CHERRY	0.8	6	6	
36	CHERRY	0.7	6	5	
37	CHERRY	0.8	6	5	
38	CHERRY	0.7	6	4	
39	CHERRY	0.4	4	4	
40	CHERRY	0.5	4	4	
41	CHERRY	0.4	4	4	
42	CHERRY	0.5	4	4	
43	MAPLE	1.1	10	7	
44	MAPLE	1.0	8	8	
45	ASH	1.0	8	8	
46	ASH	1.0	8	8	
47	FIR	1.0	8	8	
48	WILLOW	1.4	12	7	MULTI-BOLED
49	CHERRY	0.8	8	8	
50	MAPLE	0.7	6	8	
51	MAPLE	0.7	6	7	
52	BLACK POPLAR	1.3	10	10	
53	WILLOW	1.0	10	7	
54	WILLOW	1.1	8	8	
55	WILLOW	1.8	6	8	MULTI-BOLED
56	WILLOW	1.5	6	8	MULTI-BOLED
57	WILLOW	1.8	6	10	TWIN BOLED
58	WILLOW	1.2	6	10	MULTI-BOLED
59	WILLOW	1.2	6	10	TWIN BOLED
60	WILLOW	1.1	8	10	
61	WILLOW	0.8	6	9	
62	WILLOW	0.9	8	11	
63	WILLOW	1.3	8	9	MULTI-BOLED
64	WILLOW	1.4	8	9	MULTI-BOLED
65	WHITE POPLAR	1.0	8	10	
66	WHITE POPLAR	0.9	8	12	
67	WHITE POPLAR	1.1	10	11	
68	WHITE POPLAR	1.2	10	12	
69	WHITE POPLAR	0.9	8	10	
70	WHITE POPLAR	1.3	8	12	TWIN BOLED
71	WHITE POPLAR	0.8	8	10	
72	WILLOW	1.2	10	9	
73	WILLOW	1.5	10	9	TWIN BOLED
74	WILLOW	1.1	8	10	TWIN BOLED
75	WILLOW	1.5	8	10	MULTI-BOLED
76	WILLOW	1.2	6	10	TWIN BOLED
77	WHITE POPLAR	1.4	10	10	

TREE SCHEDULE

NO	TYPE	GIRTH	SPREAD	HEIGHT	REMARKS
78	WHITE POPLAR	1.3	10	12	TWIN BOLED
79	WHITE POPLAR	1.2	8	12	
80	WHITE POPLAR	0.8	6	9	
81	WHITE POPLAR	0.8	4	10	
82	WHITE POPLAR	1.3	12	8	MULTI-BOLED
83	SYCAMORE	1.1	8	8	
84	MAPLE	1.0	8	8	
85	ASH	0.8	6	9	
86	ASH	0.8	10	8	
87	ASH	0.8	8	9	
88	ASH	0.8	6	9	
89	MAPLE	0.7	10	8	
90	MAPLE	0.7	8	7	
91	CHERRY	1.1	8	7	
92	ASH	1.1	8	9	TWIN BOLED
93	ASH	1.0	8	10	TWIN BOLED
94	ASH	0.9	8	8	
95	CHERRY	1.0	8	7	TWIN BOLED
96	PINE	0.7	4	7	
97	ASH	0.8	6	7	
98	CHERRY	1.4	8	8	
99	ASH	0.9	8	8	
100	ASH	0.8	6	8	
101	UNIDENTIFIED	0.4	2	4	
102	UNIDENTIFIED	0.6	4	5	
103	UNIDENTIFIED	0.6	4	5	
104	ASH	0.6	6	5	
105	ASH	0.6	6	5	
106	UNIDENTIFIED	1.0	6	7	
107	UNIDENTIFIED	0.9	6	7	
108	UNIDENTIFIED	0.7	6	7	
109	ASH	0.9	8	7	
110	ASH	0.9	8	7	
111	ASH	1.0	8	7	
112	ASH	0.7	6	7	
113	ASH	0.8	8	8	
114	ASH	1.1	8	8	
115	ASH	0.8	6	8	
116	ASH	0.8	6	8	
117	ASH	0.9	8	9	
118	ASH	1.2	8	9	TWIN BOLED
119	OAK	1.4	10	9	
120	ASH	0.6	6	5	
121	ASH	0.8	8	6	
122	ASH	0.8	8	7	
123	ASH	0.9	8	6	
124	ASH	0.5	4	5	
125	ASH	0.6	6	6	
126	LIME	0.5	4	5	
127	LIME	0.6	6	6	
128	ASH	0.5	4	5	
129	LIME	0.4	4	3	
130	WILLOW	1.5	8	7	MULTI-BOLED
131	WILLOW	1.2	8	7	MULTI-BOLED
132	MAPLE	1.2	6	8	MULTI-BOLED
133	MAPLE	1.0	6	8	TWIN BOLED
134	UNIDENTIFIED	1.1	8	8	MULTI-BOLED
135	MAPLE	1.1	8	7	
136	WILLOW	1.3	8	7	MULTI-BOLED
137	MAPLE	1.0	9	8	TWIN BOLED
138	UNIDENTIFIED	1.1	8	8	
139	WILLOW	1.4	10	8	TWIN BOLED
140	UNIDENTIFIED	1.3	8	9	MULTI-BOLED
141	HORNBEAM	1.0	8	9	
142	HORNBEAM	1.5	8	8	MULTI-BOLED
143	UNIDENTIFIED	0.9	8	7	
144	WILLOW	1.0	6	9	TWIN BOLED
145	WILLOW	1.5	8	8	MULTI-BOLED
146	WILLOW	0.9	4	8	
147	WILLOW	1.2	6	9	TWIN BOLED
148	WILLOW	1.3	8	8	TWIN BOLED
149	WILLOW	1.6	8	9	TWIN BOLED
150	WILLOW	1.0	8	10	
151	WILLOW	1.5	8	10	MULTI-BOLED

STATION SCHEDULE

NO	EASTING	NORTHING	LEVEL	TYPE
5	528660.863	191553.116	42.342	MAG NAIL
6	528687.951	191557.630	43.123	MAG NAIL
7	528713.038	191564.238	43.654	MAG NAIL
8	528759.170	191554.845	45.236	MAG NAIL
9	528787.372	191508.125	47.268	MAG NAIL
10	528835.991	191489.305	49.060	MAG NAIL
11	528836.334	191453.797	48.880	PEG & NAIL
12	528792.964	191447.045	48.923	PEG & NAIL
13	528773.420	191414.944	49.368	MAG NAIL
50	528653.019	191544.779	42.686	MAG NAIL
80	528779.865	191554.319	47.378	PEG & NAIL
81	528798.103	191541.731	47.532	PEG & NAIL
82	528813.751	191530.453	48.755	PEG & NAIL
83	528833.063	191519.958	49.634	PEG & NAIL
90	528744.545	191512.993	46.305	MAG NAIL
91	528723.313	191532.052	44.820	MAG NAIL
92	528719.726	191549.414	44.132	MAG NAIL
93	528722.983	191573.300	43.833	MAG NAIL
94	528713.913	191584.219	44.022	PEG & NAIL
95	528717.822	191602.141	45.008	PEG & NAIL
96	528730.860	191608.816	45.753	PEG & NAIL
97	528749.034	191609.578	45.831	PEG & NAIL
98	528755.114	191595.080	45.118	PEG & NAIL
99	528764.472	191581.795	45.241	PEG & NAIL
120	528742.545	191457.417	47.637	PEG & NAIL
121	528738.498	191467.746	46.989	PEG & NAIL
130	528757.248	191394.729	49.548	MAG NAIL
131	528693.227	191369.739	50.377	MAG NAIL
900	528734.097	191500.086	46.638	PEG & NAIL
901	528746.332	191532.305	46.843	PEG & NAIL

LEGEND

BB	Belisha Beacon	OBF	Open Board Fence
BC	Brick Column	o/h	Overhead
BL	Base Level	PI	Petrol Interceptor
Bol	Bollard	PO	Post
BP	Block Paving	P&RF	Post & Rail Fence
BT	British Telecom	P&WF	Post & Wire Fence
BU	Bus Stop	PS	Paving Slabs
BWF	Barbed Wire Fence	RE	Rodding Eye
CATV	Cable TV	RG	Rough Ground
CBF	Closed Board Fence	RN	Road Name
CBX	Control Box	RS	Road Sign
CC	Concrete Column	RTW	Retaining Wall
CL	Cover Level	RWP	Rain Water Pipe
CLF	Chain Link Fence	SA	Soakaway
CO	Controller	SP	Sign Post
Conc	Concrete	SV	Stop Valve
CPF	Chestnut Paling Fence	SW	Surface Water
DC	Drainage Channel	SY	Stay Wire
DK	Drop Kerb	Tac	Tactile Paving
DP	Down Pipe	Tarm	Tarmac
EIC	Electricity IC	TFL	Transport For London IC
EP	Electricity Pole	TL	Traffic Light
ER	Earthing Rod	TOW	Top Of Water Level
FB	Flower Bed	TP	Telegraph Pole
FH	Fire Hydrant	TS	Tree Stump
FP	Fence Post	TV	Cable TV
FW	Foul Water	UTL	Unable to Lift
GP	Gate Post	u/s	Underside
GS	Granite Setts	VP	Vent Pipe
GU	Gully	WL	Water Level
GV	Gas Valve	WM	Water Meter
IC	Inspection Cover	WV	Water Valve
IL	Invert Level	+50.00	Spot Level
IRF	Iron Railing Fence	+(50.00)	General Soffit Level
KG	Kerb Gully	+e50.00	Eaves Level
KI	Kerb Inlet	+pa50.00	Parapet Level
LLF	Larch Lap Fence	+r50.00	Ridge Level
LP	Lamp Post	+rf50.00	Roof Level
MH	Manhole	+w50.00	Wall Level
MK	Marker		

SHEET LAYOUT

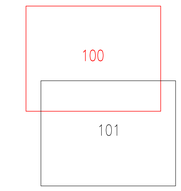

NOTES

The survey grid has been derived from GPS observations and related to Ordnance Survey National Grid (OSTN15). All levels relate to Ordnance Survey datum (GPS).

Connections indicated between manholes have been confirmed by resonance only. Therefore, the sewer lines shown should not be assumed to be the physical position of the pipe unless stated. Manhole types have been identified by a visual inspection from ground level. Chambers have not been entered. In some cases, such as disused or deep manholes, assumptions may have been made. These are clearly labelled on the plan. Any drainage labelled "assumed" or "from records" should be confirmed on site before work commences, if critical.

SDP are not trained arboricultural consultants but we do try and identify tree species to the best of our ability. This can be particularly difficult during the winter months when leaves are not available to aid identification. All heights and circular spreads are estimated. In some cases it may be prudent to have tree species confirmed by a trained specialist. Only Larger tree specimens and isolated trees shown.

This drawing should be read in conjunction with the following SDP Surveys drawings:

STATUS
FINAL

CLIENT

SITE
TOPOGRAPHICAL SURVEY
EXAMPLE

Land Survey

SDP SURVEYS
Suite 3, Salar House
Campfield Road, St.Albans,
Hertfordshire, AL1 5HT
Tel. 01727 844606
surveys@sdpcc.co.uk
www.sdpcc.co.uk

SCALE	DRAWN	DATE
1:200 @ A0	LSB	April 2019

DRAWING NO.	REV.
S19-219-100	

This drawing is the property and copyright of the surveyor and shall not without written consent be communicated to a third party.